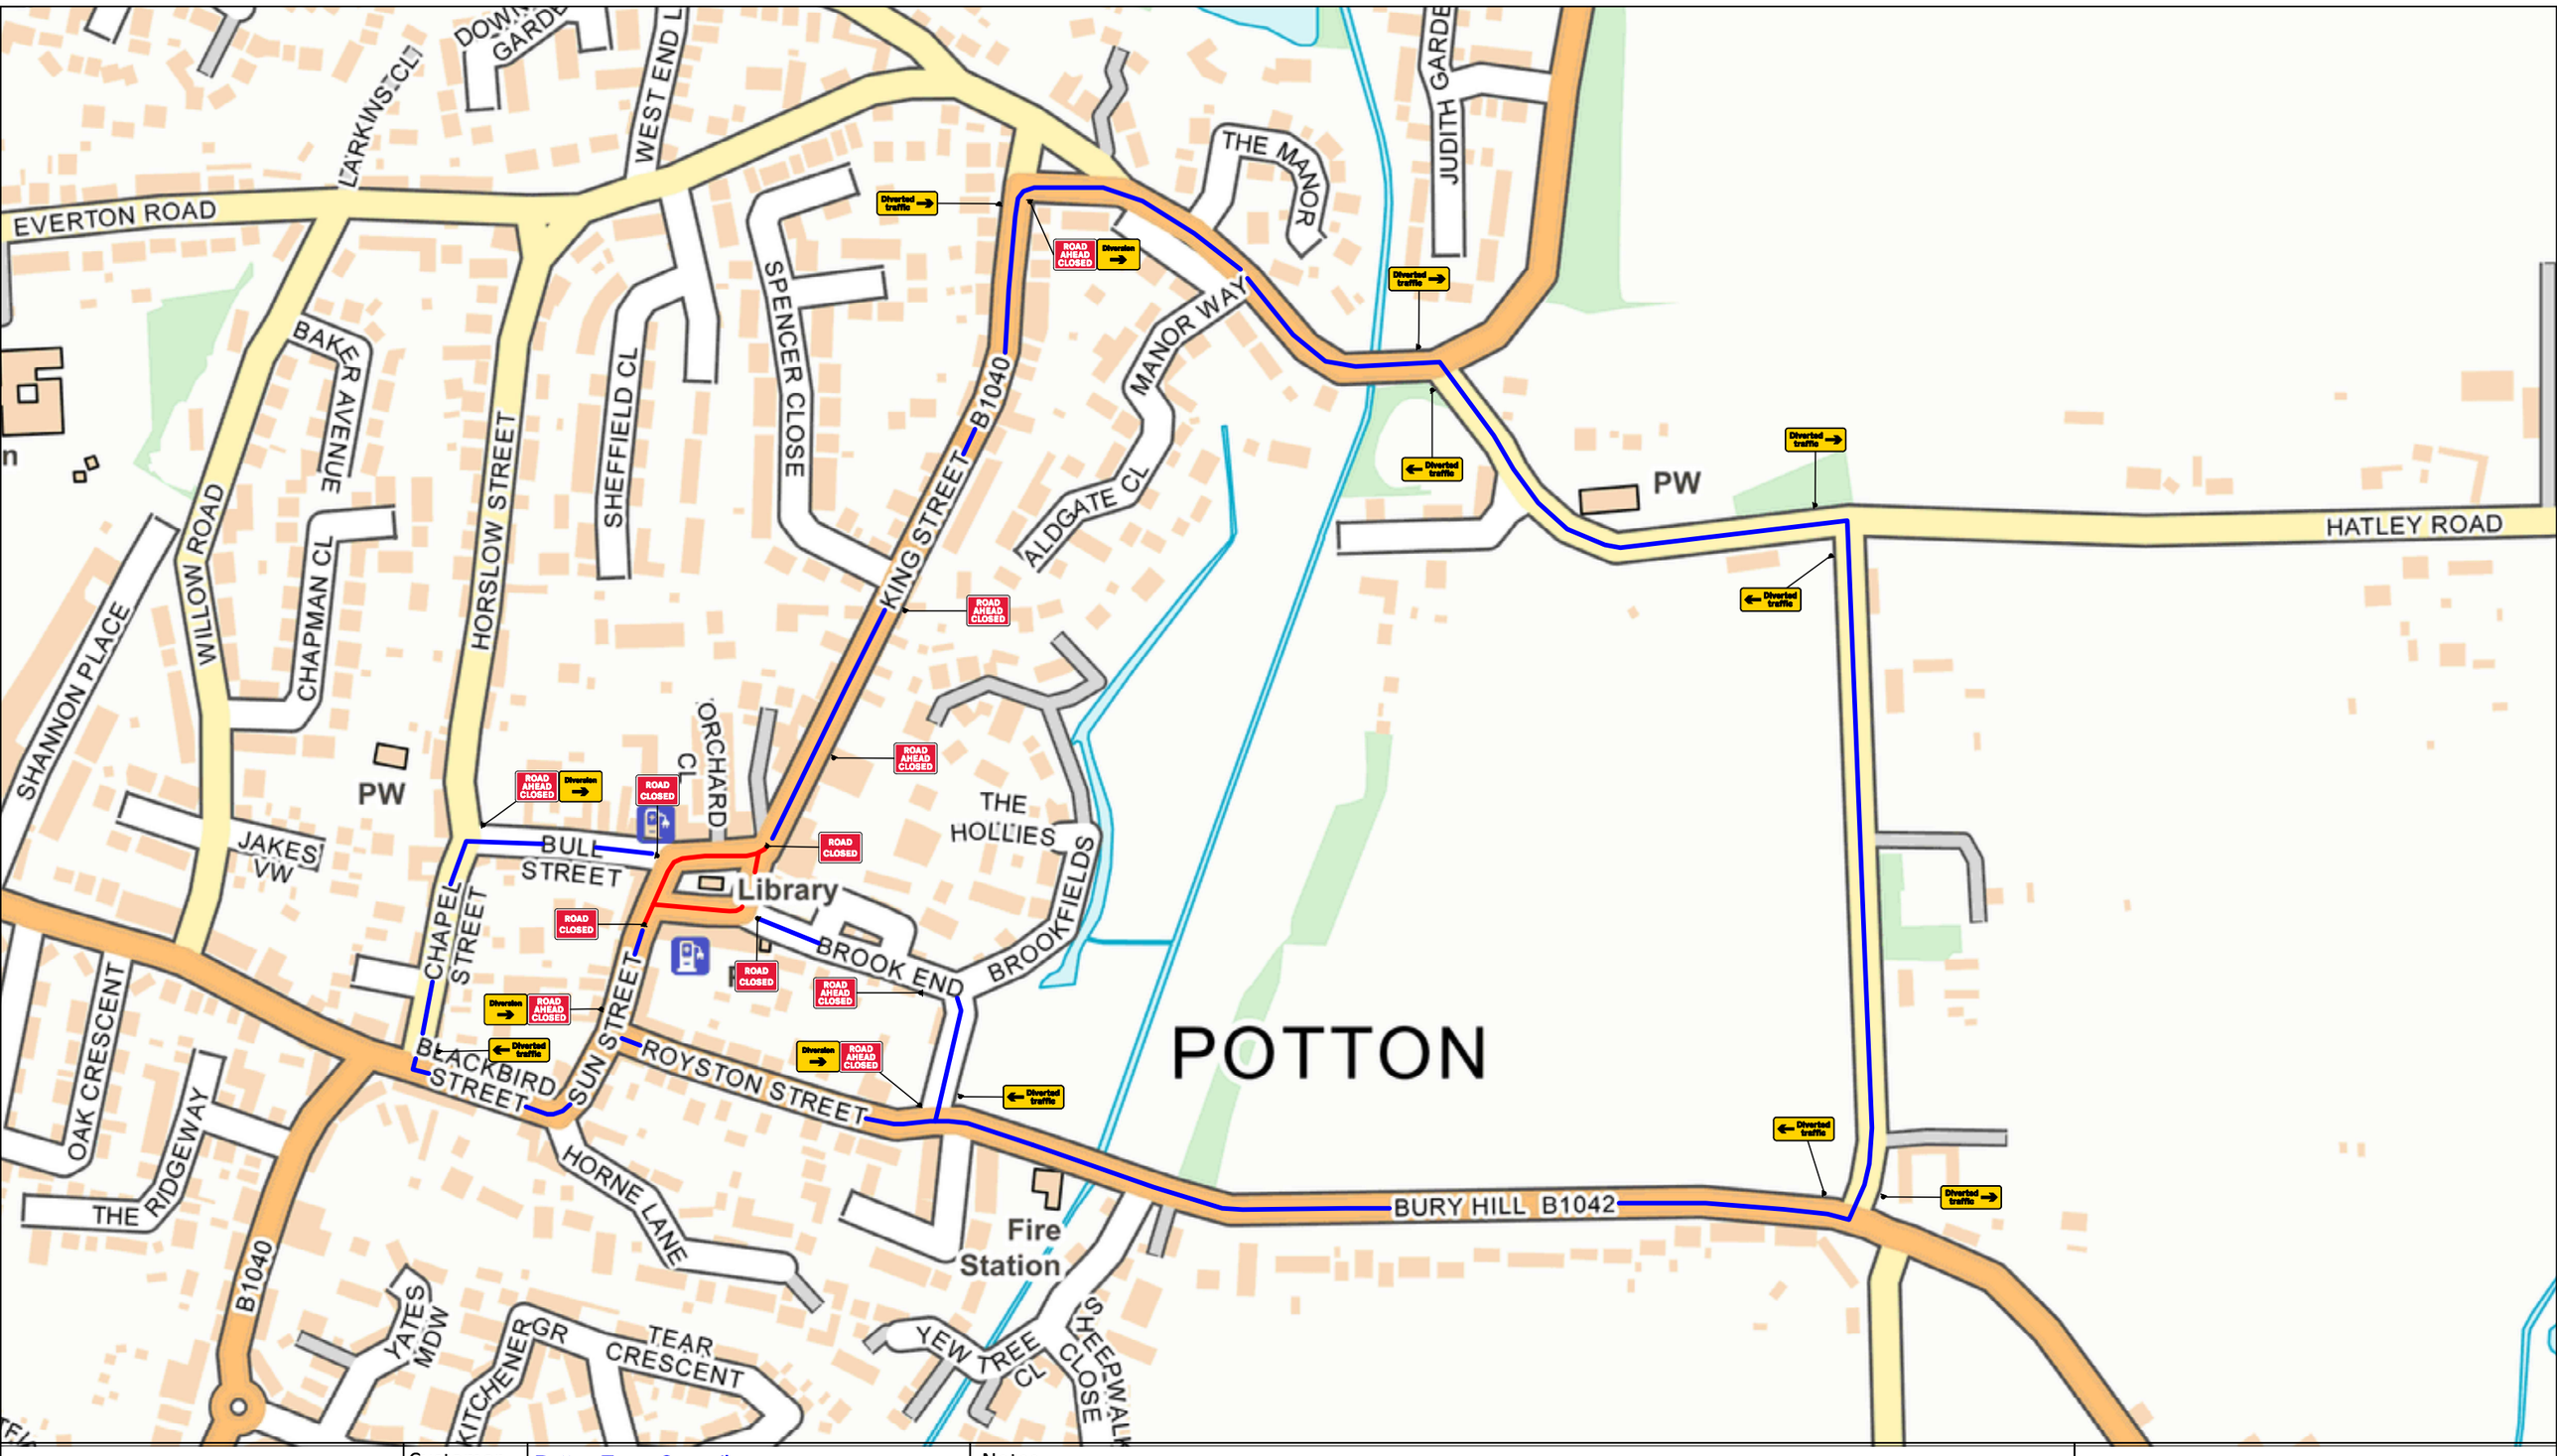

ROADWAY TRAFFIC MANAGEMENT

Roadway UK Traffic Management Ltd

A19 Business Park
Selby

YO19 6QR

E-mail: info@Roadwayuk.com

www.roadwayuk.com

Customer	Potton Town Council
Contract	Christmas Lights Switch On
Location	Market Square, Potton, SG19 2NP
Date	05/08/2026
Version/Amendment No.	1

What 3 Words: ///bolsters.upstarts.whistling

POTTON TOWN COUNCIL

Notes

- Closure
- Diversion

Crown Copyright. All rights reserved.

Drawing No:
RW-AM-PTC-002-A

Unauthorised reproduction infringes Crown Copyright and may lead to prosecution or civil proceedings.

Scale:	Drawn by:	Approved by:
NTS	A.Middlicott	L. Springett